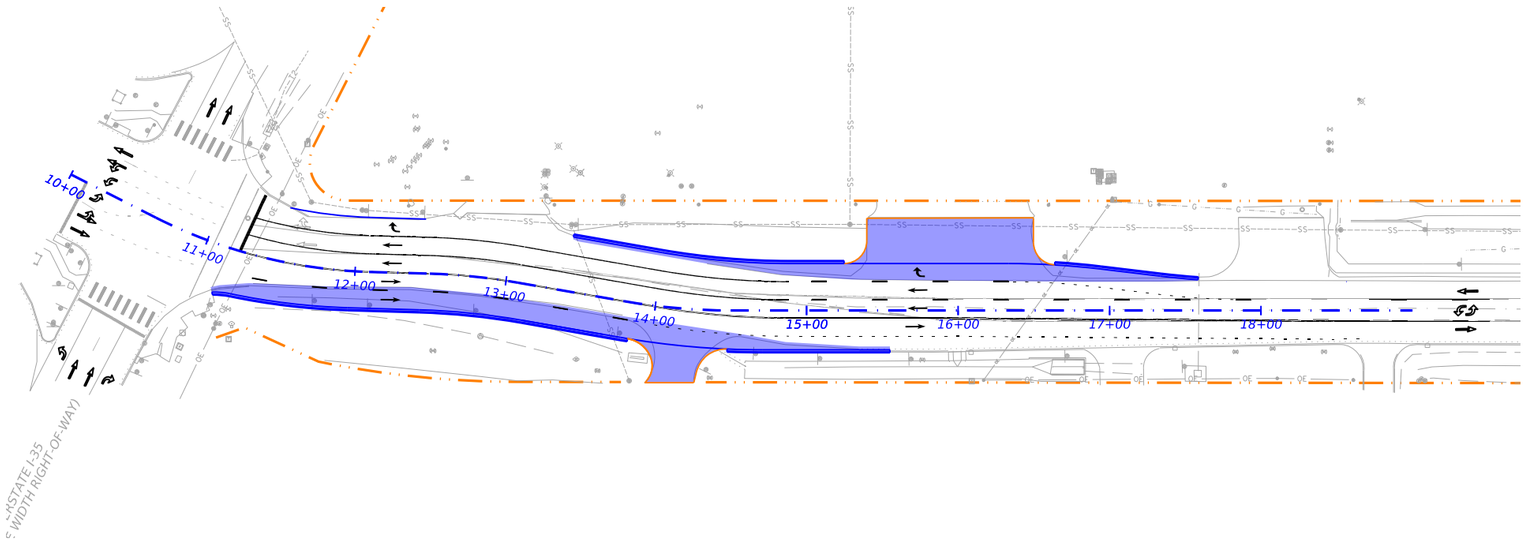

LEGEND

- ROADWAY WIDENING
- EXISTING ROW

0 50 100

SCALE IN FEET

CITY OF BUDA

WSB LLC
FIRM # 16849

MAIN ST & IH-35 NB FRONTAGE RD

5-LANE INTERIM IMPROVEMENTS

SHEET 1 OF 1

HIGHWAY	COUNTY	SHEET NO.
MAIN ST	HAYS	1

Filename: ...\023247-000*MainSt-Exhibit-5LaneSection.dgn
Date: 11/1/2023

© 2023 Microsoft Corporation © 2023 Maxar ©CNES (2023) Distribution Airbus DS